Vol. 17 70

9209290028

LS5-90

BOUNDARY VIEW ESTATES

A PORTION OF GOVERNMENT LOTS 7 AND 8, SECTION 35, TOWNSHIP 41 NORTH, RANGE 3 WEST, OF THE W.M., WHATCOM COUNTY, WASHINGTON.

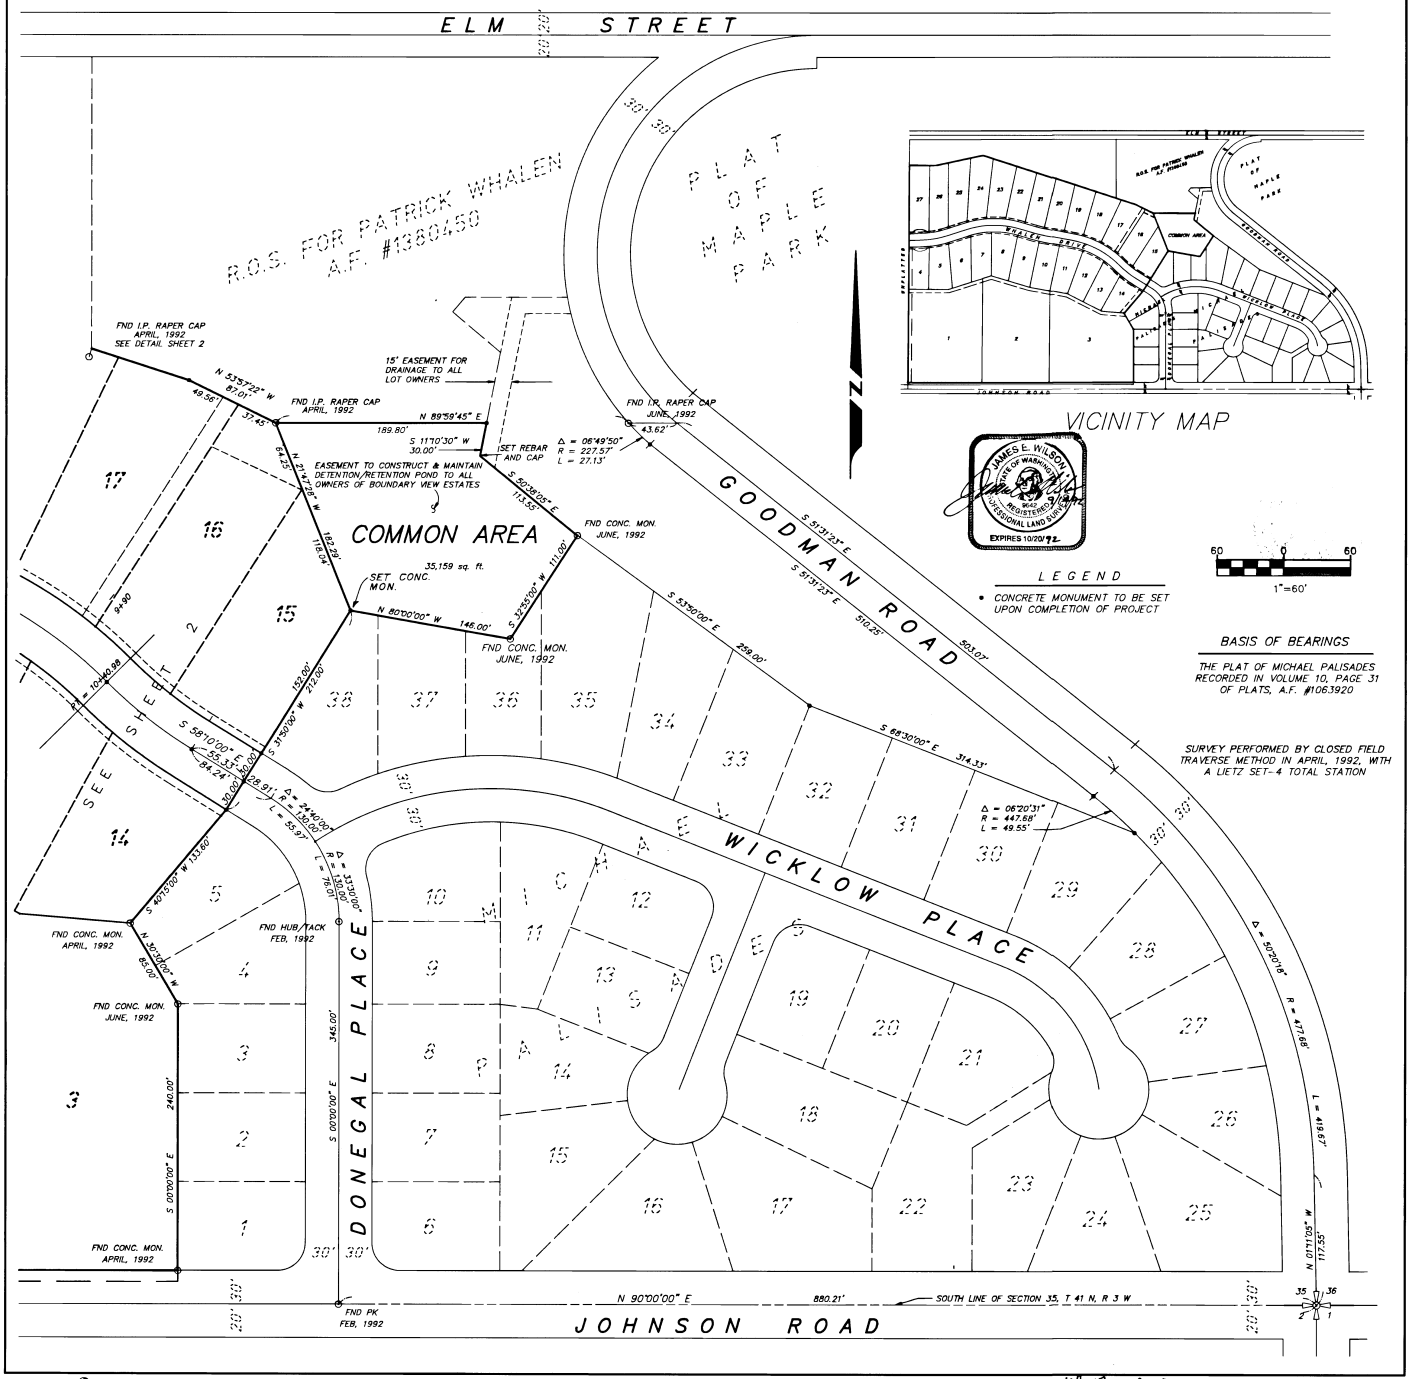

JAMES E. WILSON
STATE OF WASHINGTON
9662
REGISTERED
PROFESSIONAL LAND SURVEYOR
EXPIRES 10/20/92

LEGEND

• CONCRETE MONUMENT TO BE SET UPON COMPLETION OF PROJECT

BASIS OF BEARINGS

THE PLAT OF MICHAEL PALISADES RECORDED IN VOLUME 10, PAGE 31 OF PLATS, A.F. #1063920

SURVEY PERFORMED BY CLOSED FIELD TRAVERSE METHOD IN APRIL, 1992, WITH A LIETZ SET-4 TOTAL STATION

SEP 11 1992

Wilson Engineering 805 DUPONT STREET #7 BELLINGHAM, WA 98225 (206) 733-6100

Vol 17 Pg. 70

SHEET 3 OF 3
B:\89032-P3